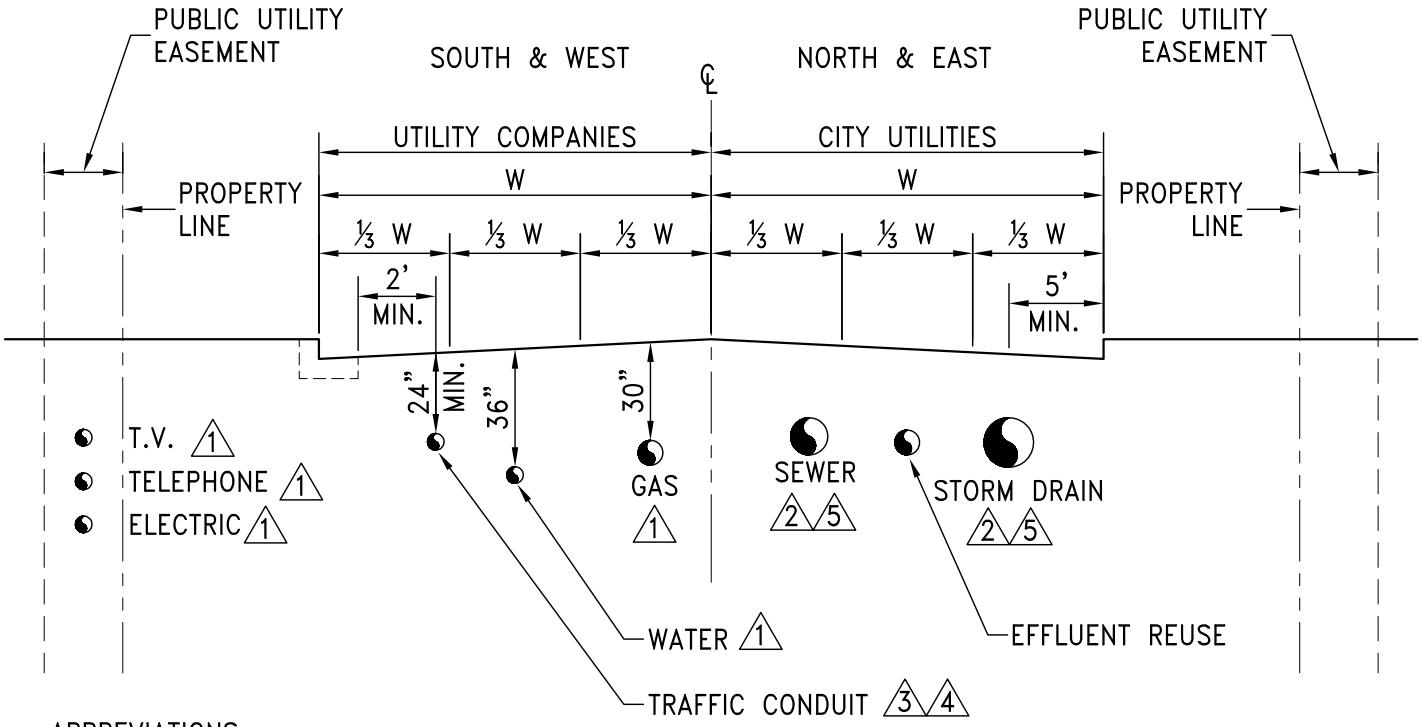

ABBREVIATIONS:

W = WIDTH FROM CENTERLINE (℄) OF ROADWAY TO FRONT FACE OF CURB.

NOTES:

1. SEE OWNING UTILITY COMPANY FOR STANDARD TRENCH SECTIONS.
2. SEE STANDARD DETAIL R-122 FOR TYPICAL SANITARY SEWER AND STORM DRAIN TRENCH SECTON.
3. SEE STANDARD DETAIL R-404 AND R-405 FOR TYPICAL TRAFFIC CONDUIT TRENCH SECTION.
4. TRAFFIC CONDUITS ARE ALLOWED TO BE PLACED ON EITHER SIDE OF THE ROADWAY PER THE DIMENSION LIMITATIONS SHOWN.
5. MINIMUM DISTANCE FROM CENTERLINES OF EITHER STORM DRAIN OR SEWER LINES TO THE FACE OF CURB IS 5 FEET.

	STANDARD DETAILS FOR PUBLIC WORKS CONSTRUCTION	DRAWING No.
RENO	TYPICAL UTILITY MAIN LOCATIONS	R-103
		APPROVED BY: JF / DATE: 1/2013