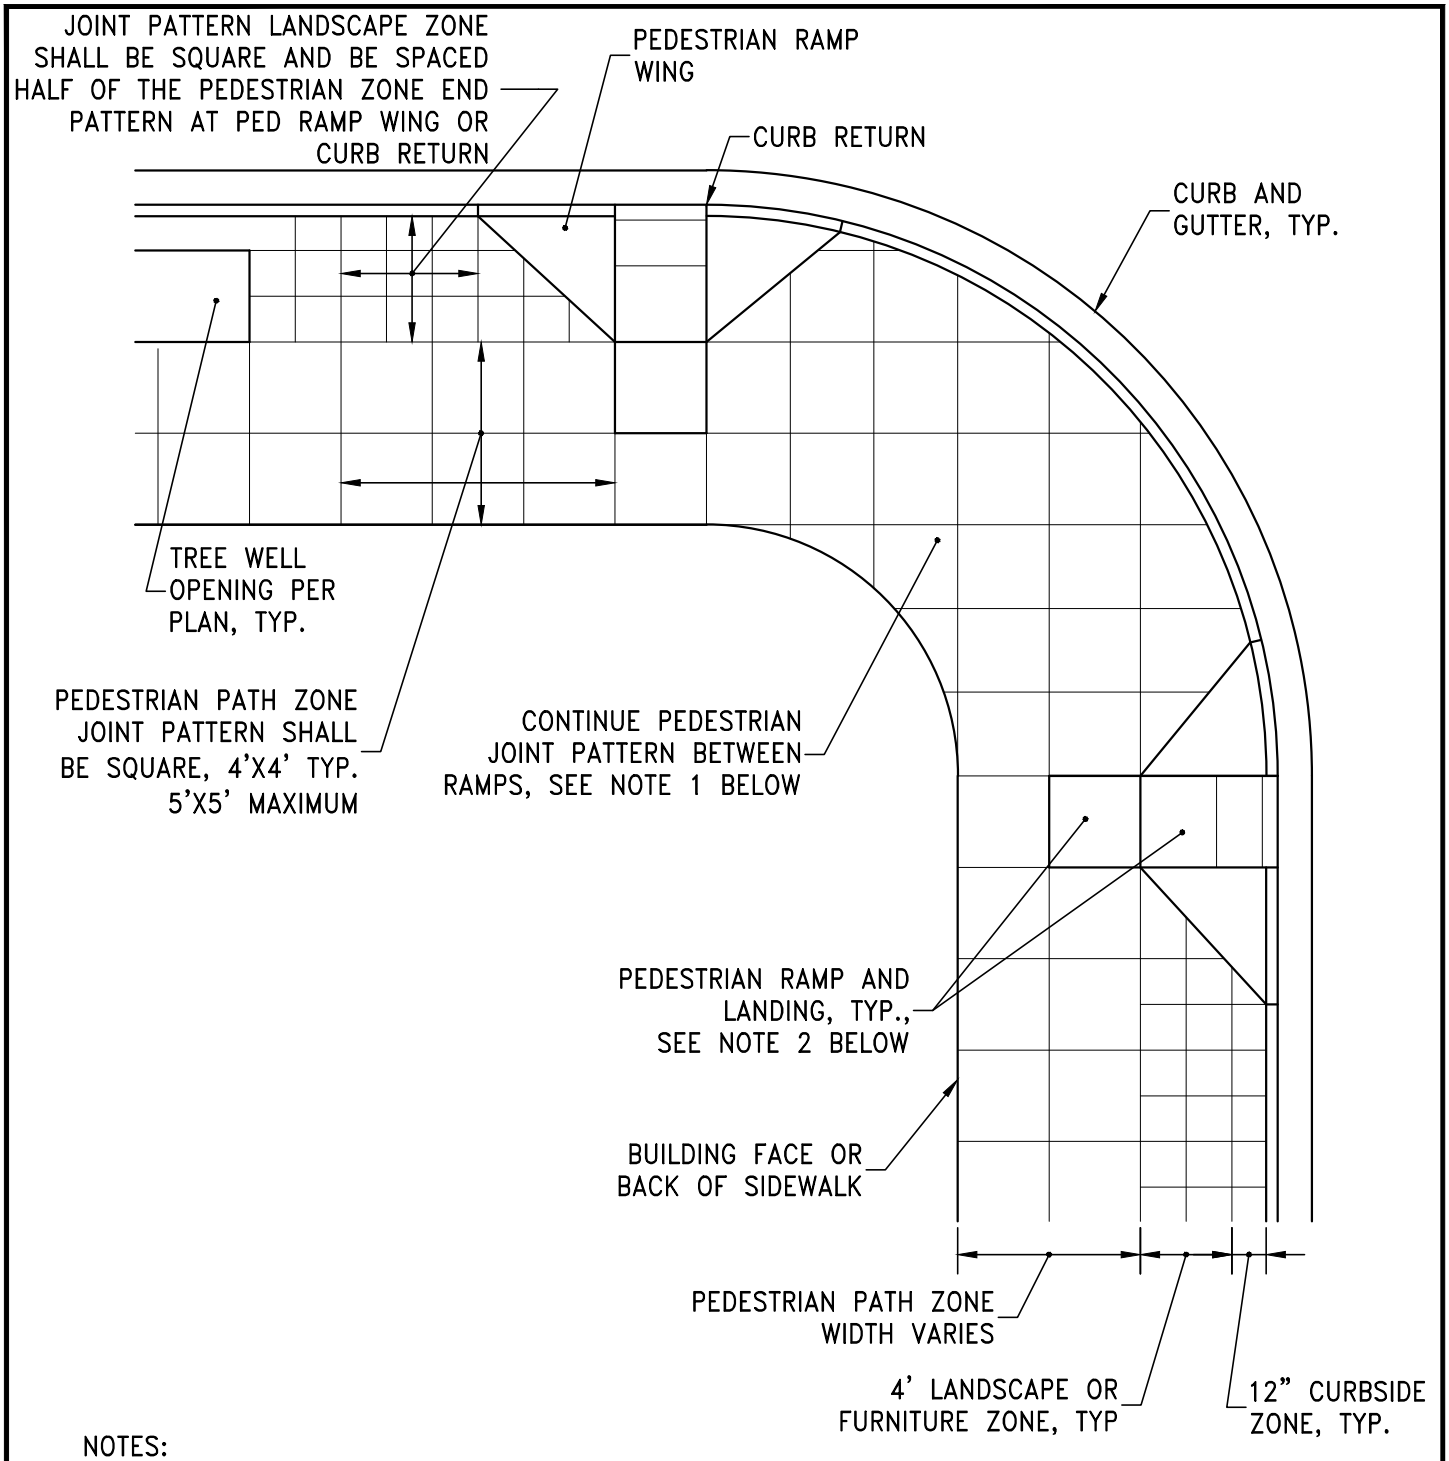

NOTES:

1. DETAIL IS INTEND FOR ILLUSTRATION OF JOINTING PATTERN FOR DECORATIVE SIDEWALK. THE JOINT PATTERNS ARE INTENDED TO BE SQUARE. SITE SPECIFIC JOINTS NECESSARY AT UTILITY BOXES AND VAULTS, POLES, DRIVEWAYS, PEDESTRIAN RAMPS, ETC., SHALL BE DETERMINED BY THE ENGINEER AND SHOWN ON THE IMPROVEMENT PLANS.

2. SEE CITY OF RENO STANDARD DETAILS FOR SIDEWALK AND PEDESTRIAN RAMP DETAILS AND SECTIONS. PEDESTRIAN RAMPS SHALL ALSO BE COLORED AND COMPLY WITH PUBLIC RIGHT-OF-WAY ACCESSIBILITY GUIDELINES (PROWAG) STANDARDS, CURRENT VERSION.

	STANDARD DETAILS FOR PUBLIC WORKS CONSTRUCTION	DRAWING No.
RENO	DECORATIVE COLORED P.C.C. SIDEWALK JOINTING PATTERN	R-104D
		APPROVED BY: KK / DATE: 2/2026