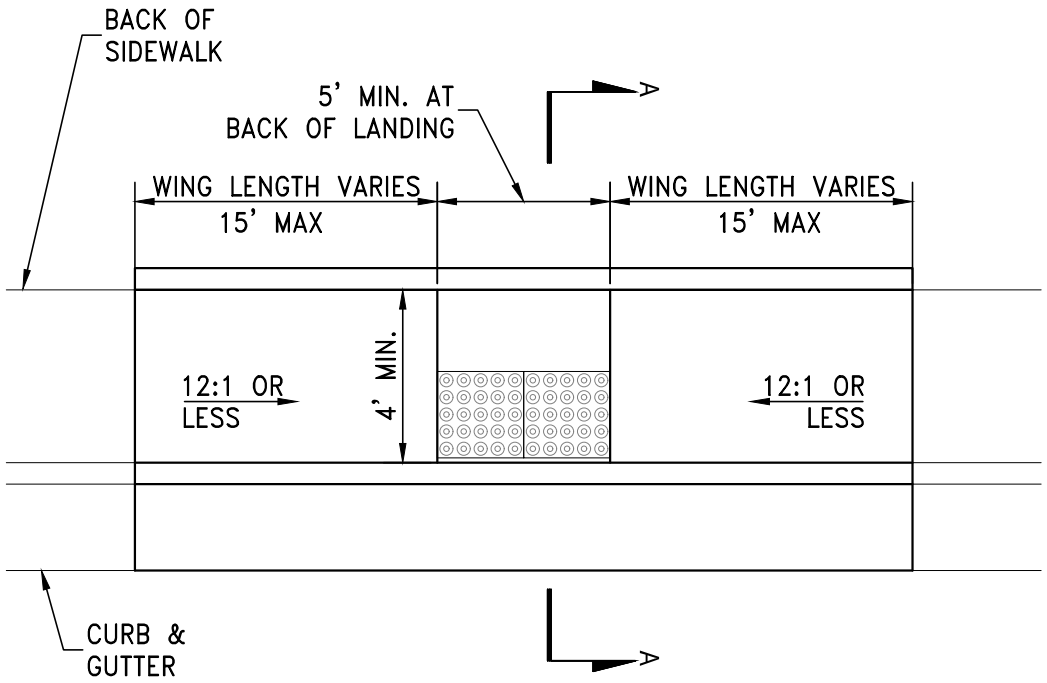

PLAN

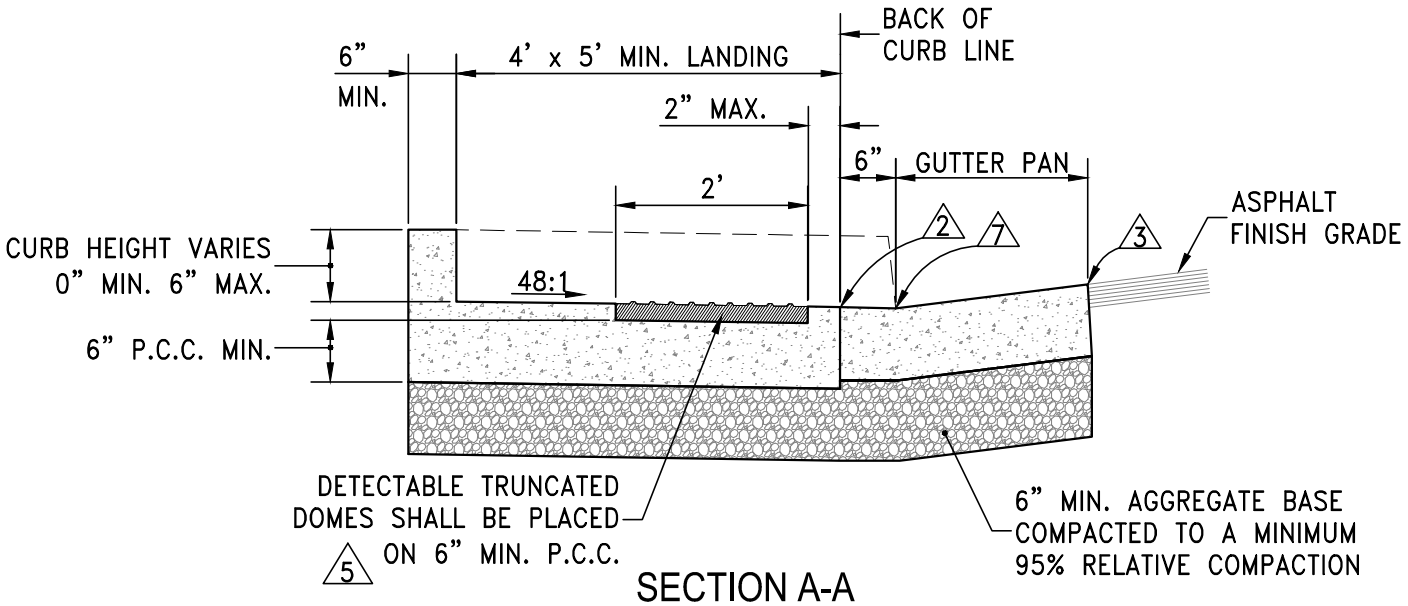

SECTION A-A

	STANDARD DETAILS FOR PUBLIC WORKS CONSTRUCTION	DRAWING No.
RENO	PEDESTRIAN RAMP MIDBLOCK - TYPE 1	R-106D
		APPROVED BY: KK / DATE: 2/2026