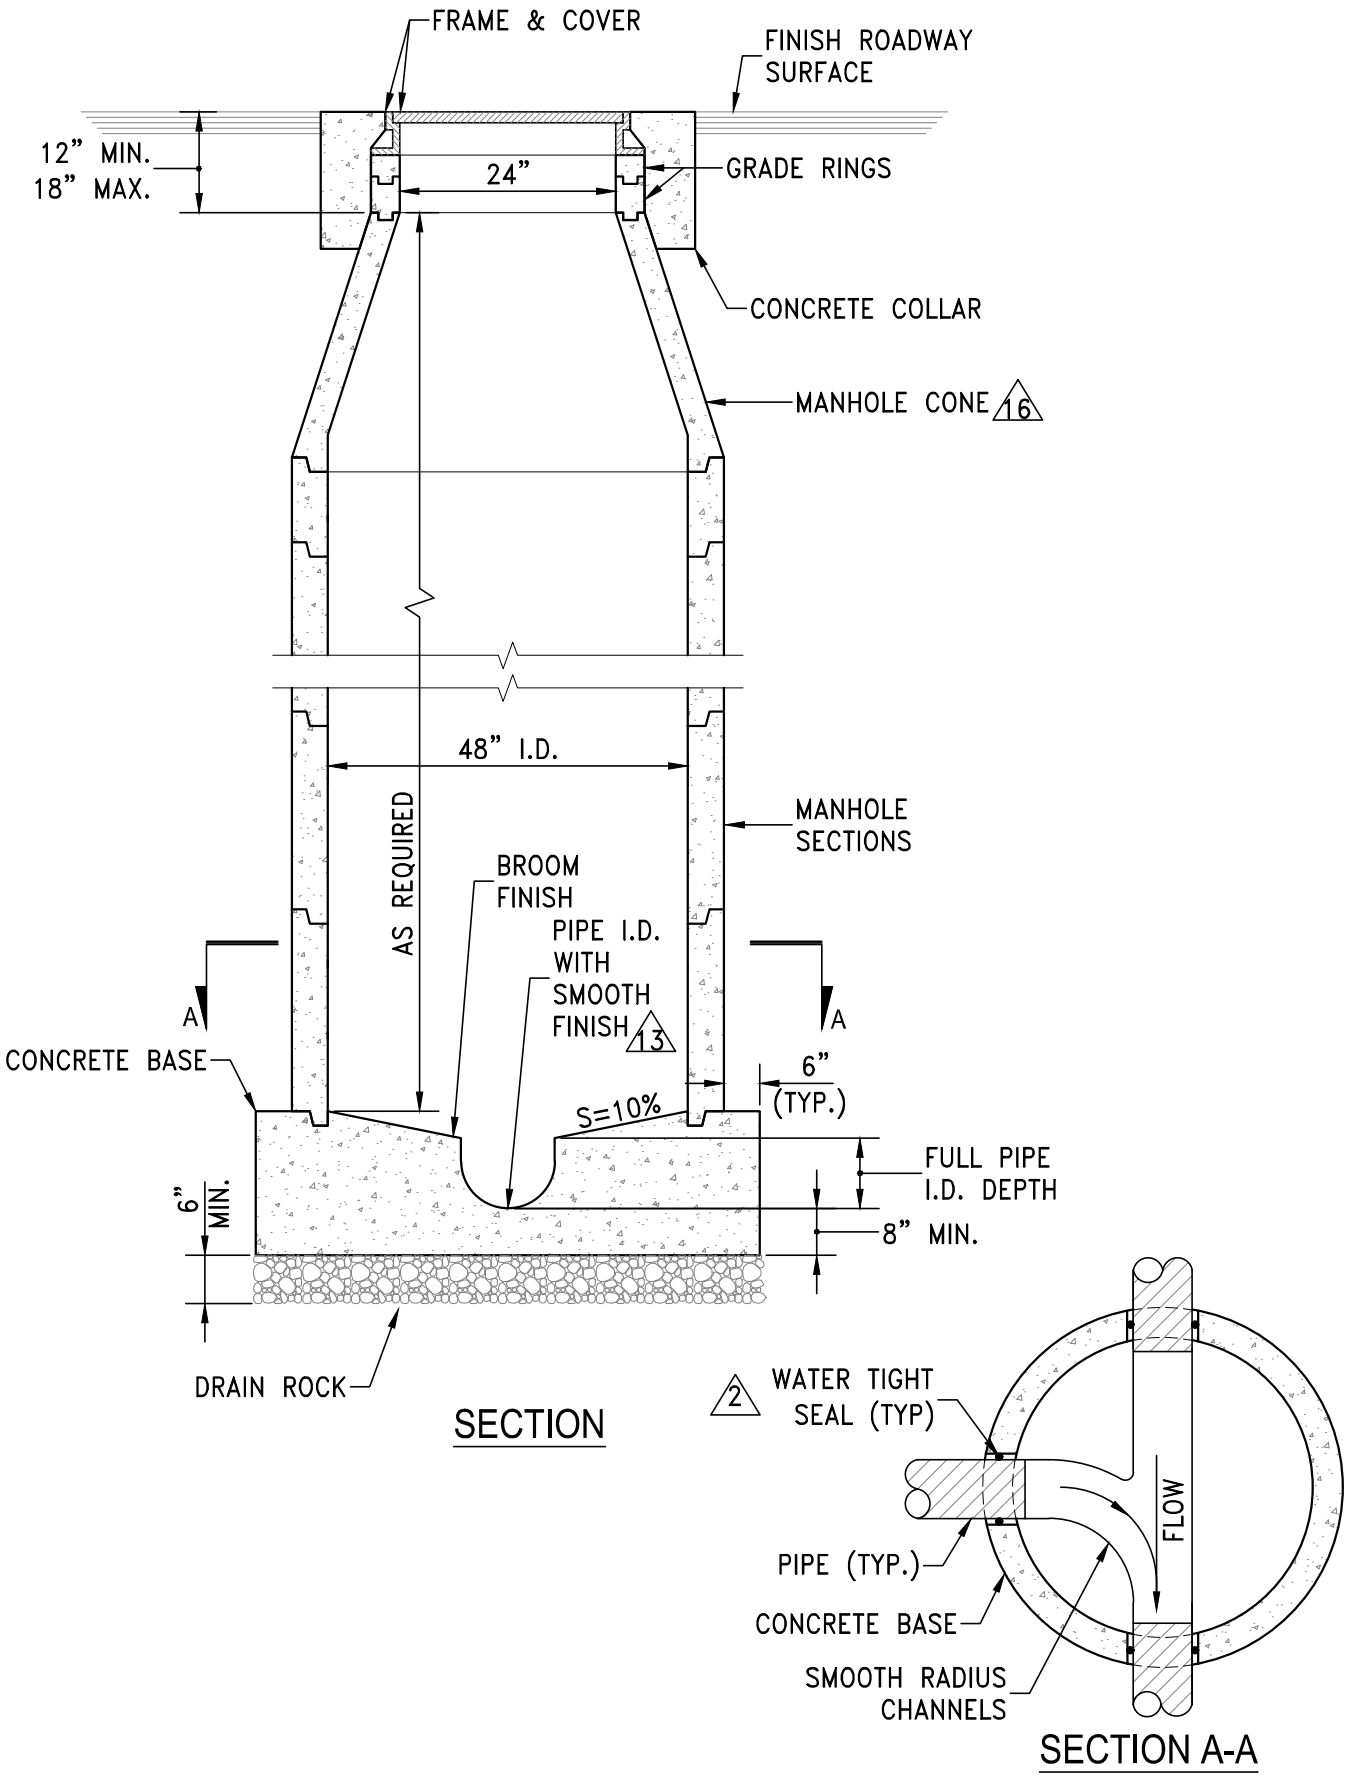

	STANDARD DETAILS FOR PUBLIC WORKS CONSTRUCTION	DRAWING No.
RENO	MANHOLE TYPE I	R-208A
		APPROVED BY: KK / DATE: 1/2023