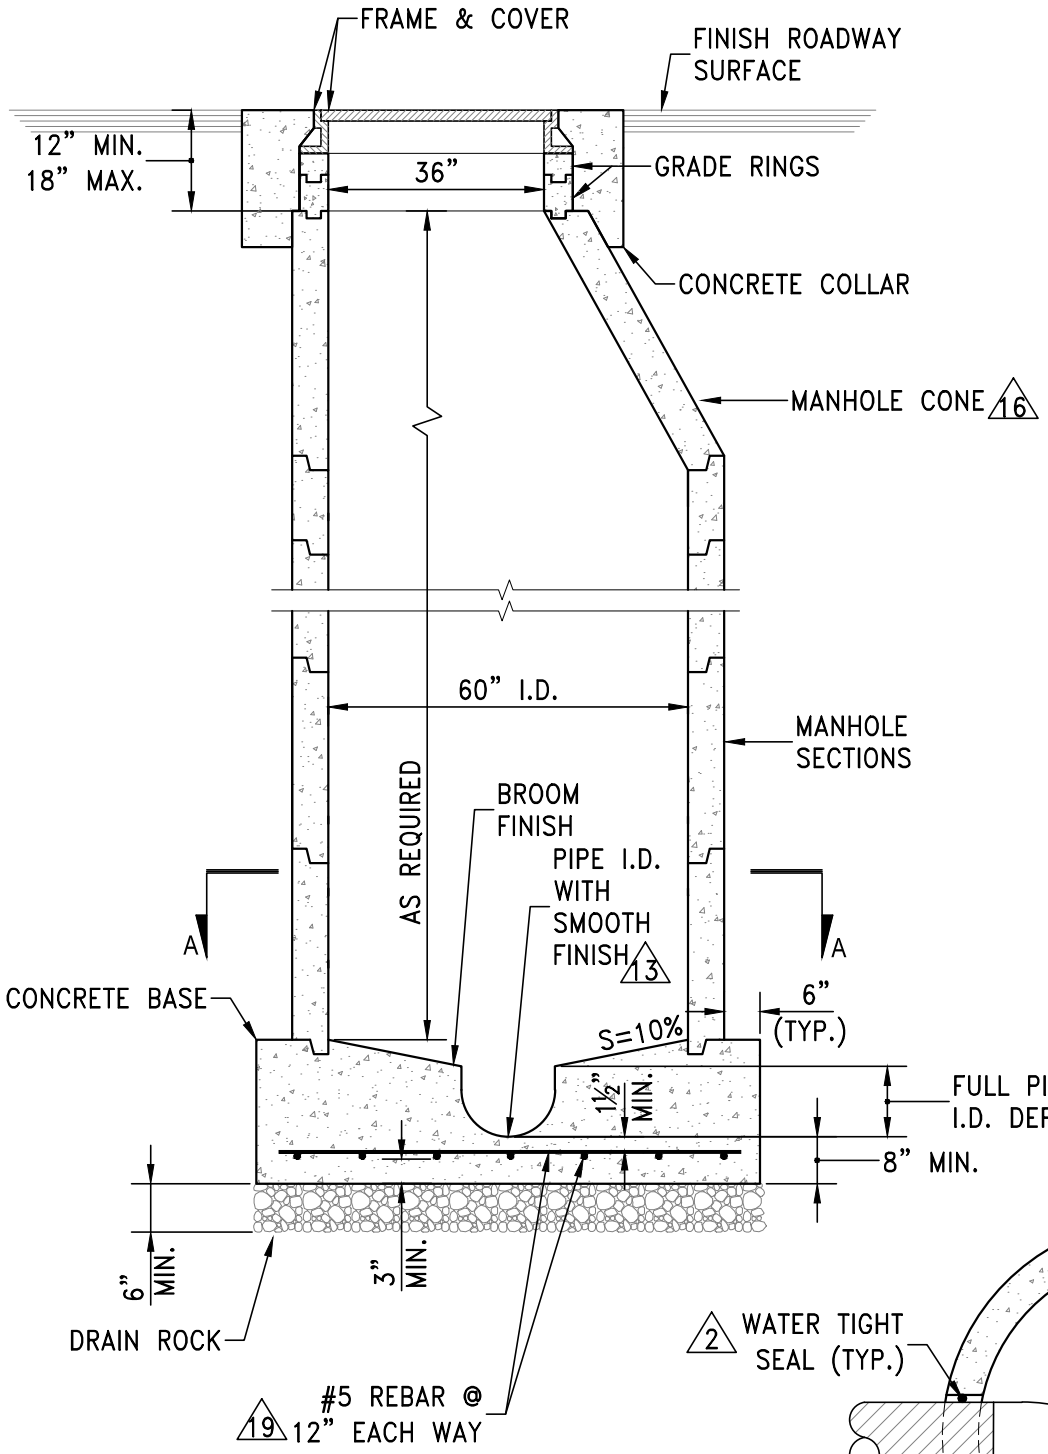

SECTION

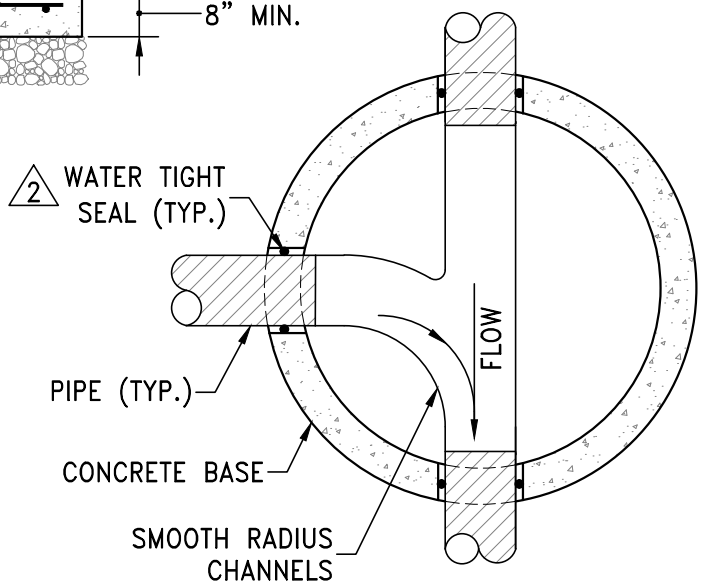

SECTION A-A

STANDARD DETAILS FOR PUBLIC WORKS CONSTRUCTION	DRAWING No.
MANHOLE TYPE V	R-208B
	APPROVED BY: KK | DATE: 1/2023