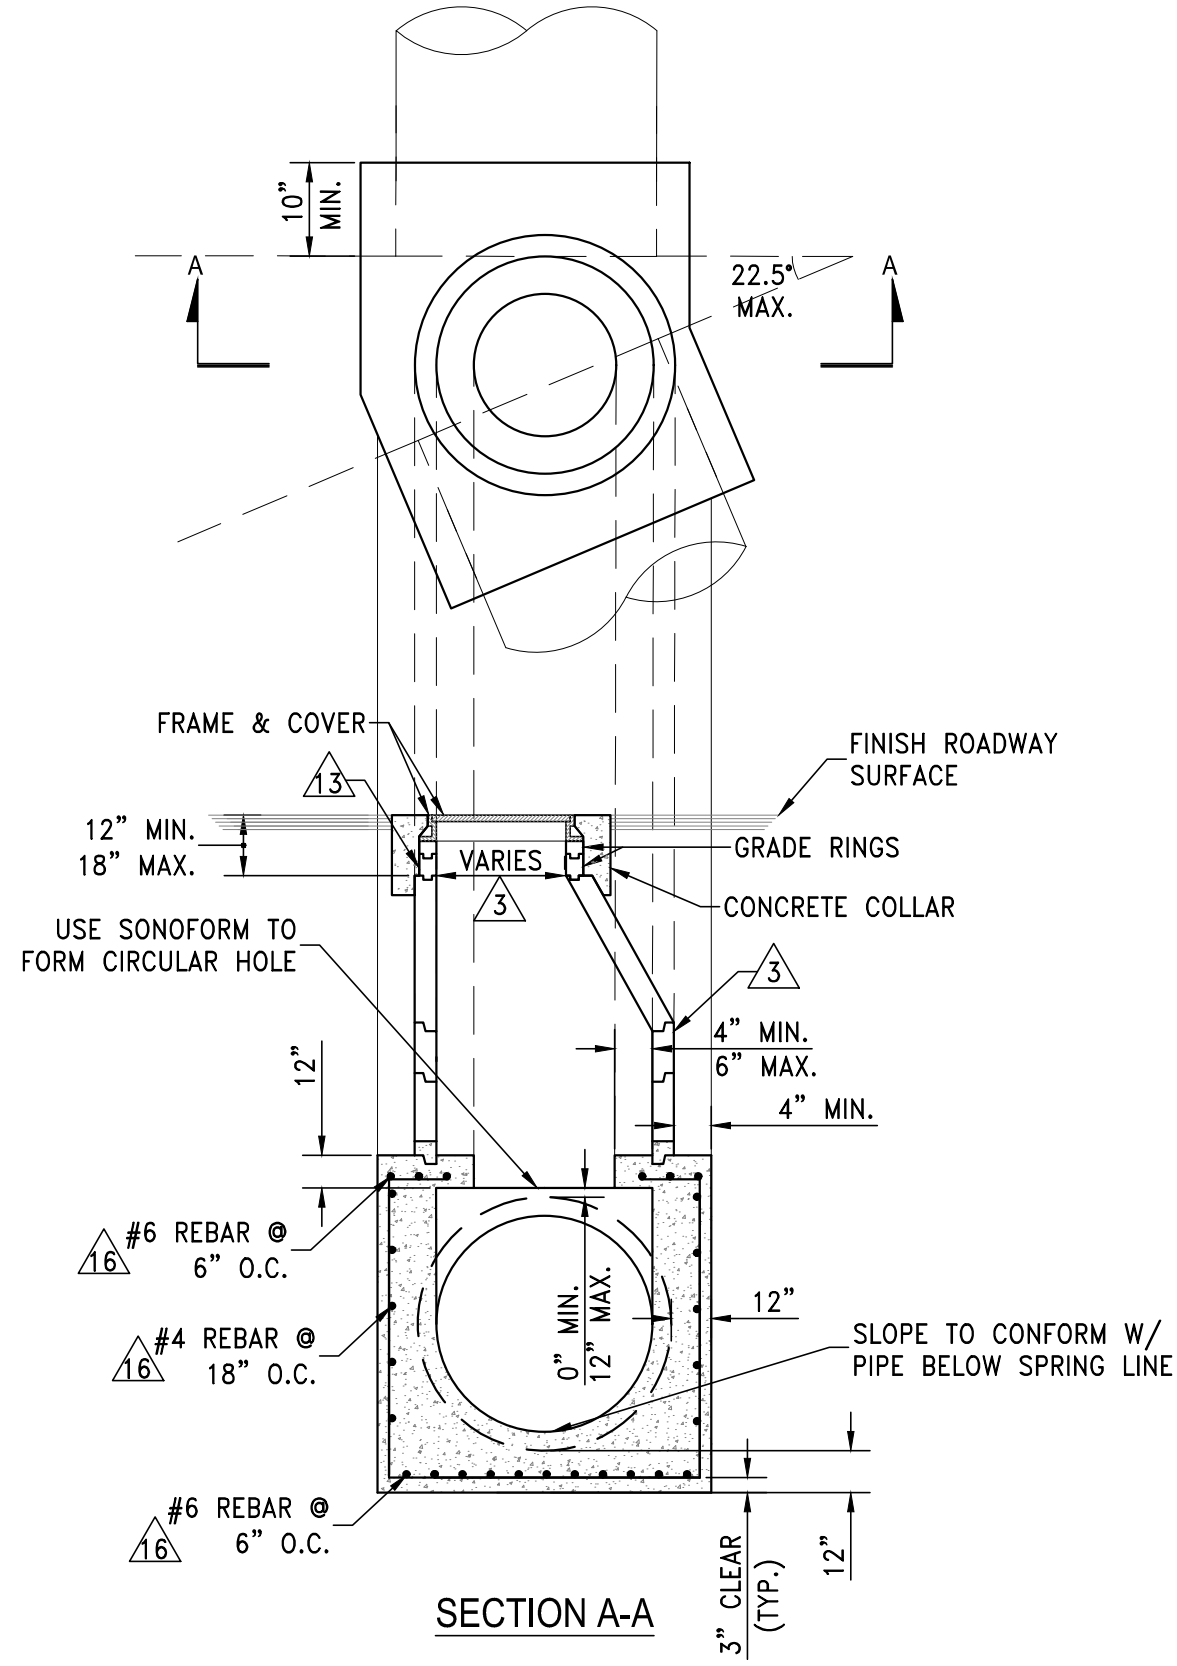

SECTION A-A

	STANDARD DETAILS FOR PUBLIC WORKS CONSTRUCTION	DRAWING No.
RENO	MANHOLE TYPE VI - LARGE DIAMETER PIPE	R-210A
		APPROVED BY: KK / DATE: 2/2026