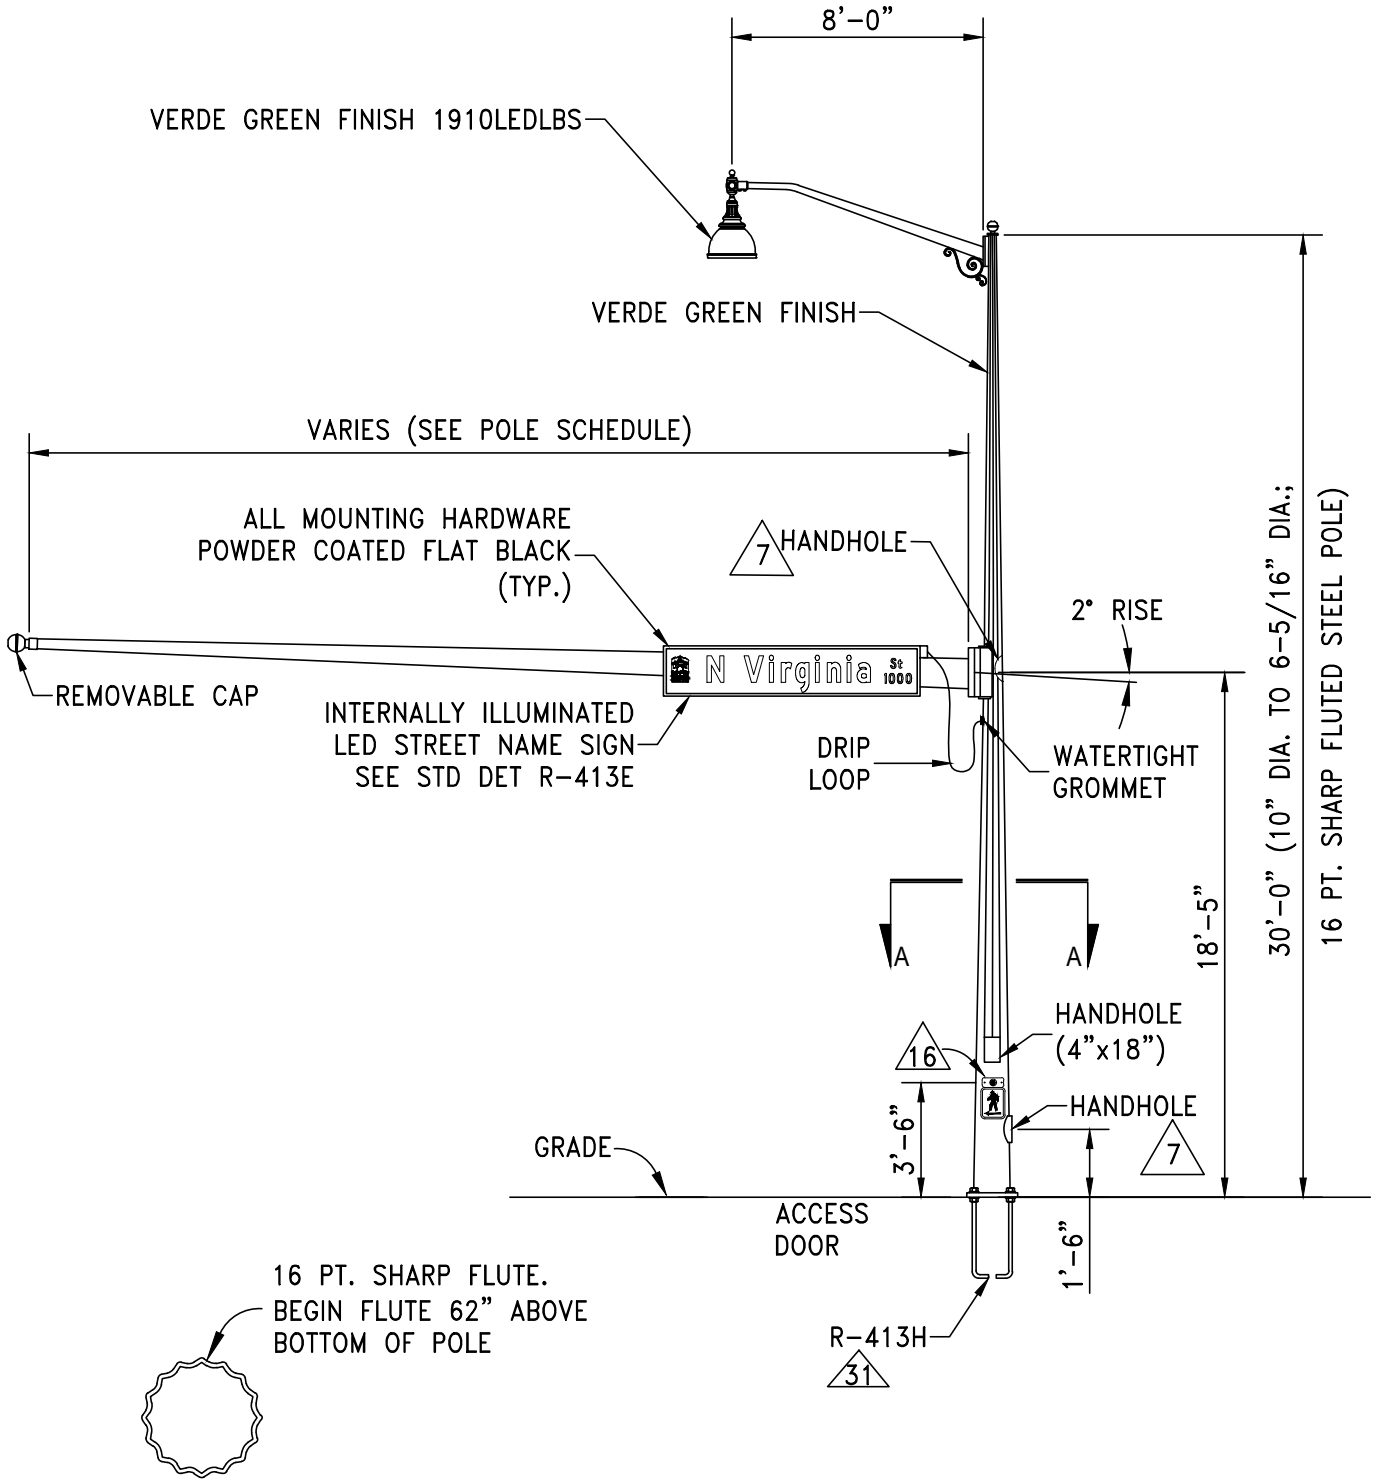

SECTION A-A

	STANDARD DETAILS FOR PUBLIC WORKS CONSTRUCTION	DRAWING No.
RENO	TRAFFIC SIGNAL DECORATIVE POLE	R-413B
		APPROVED BY: KW | DATE: 7/2026