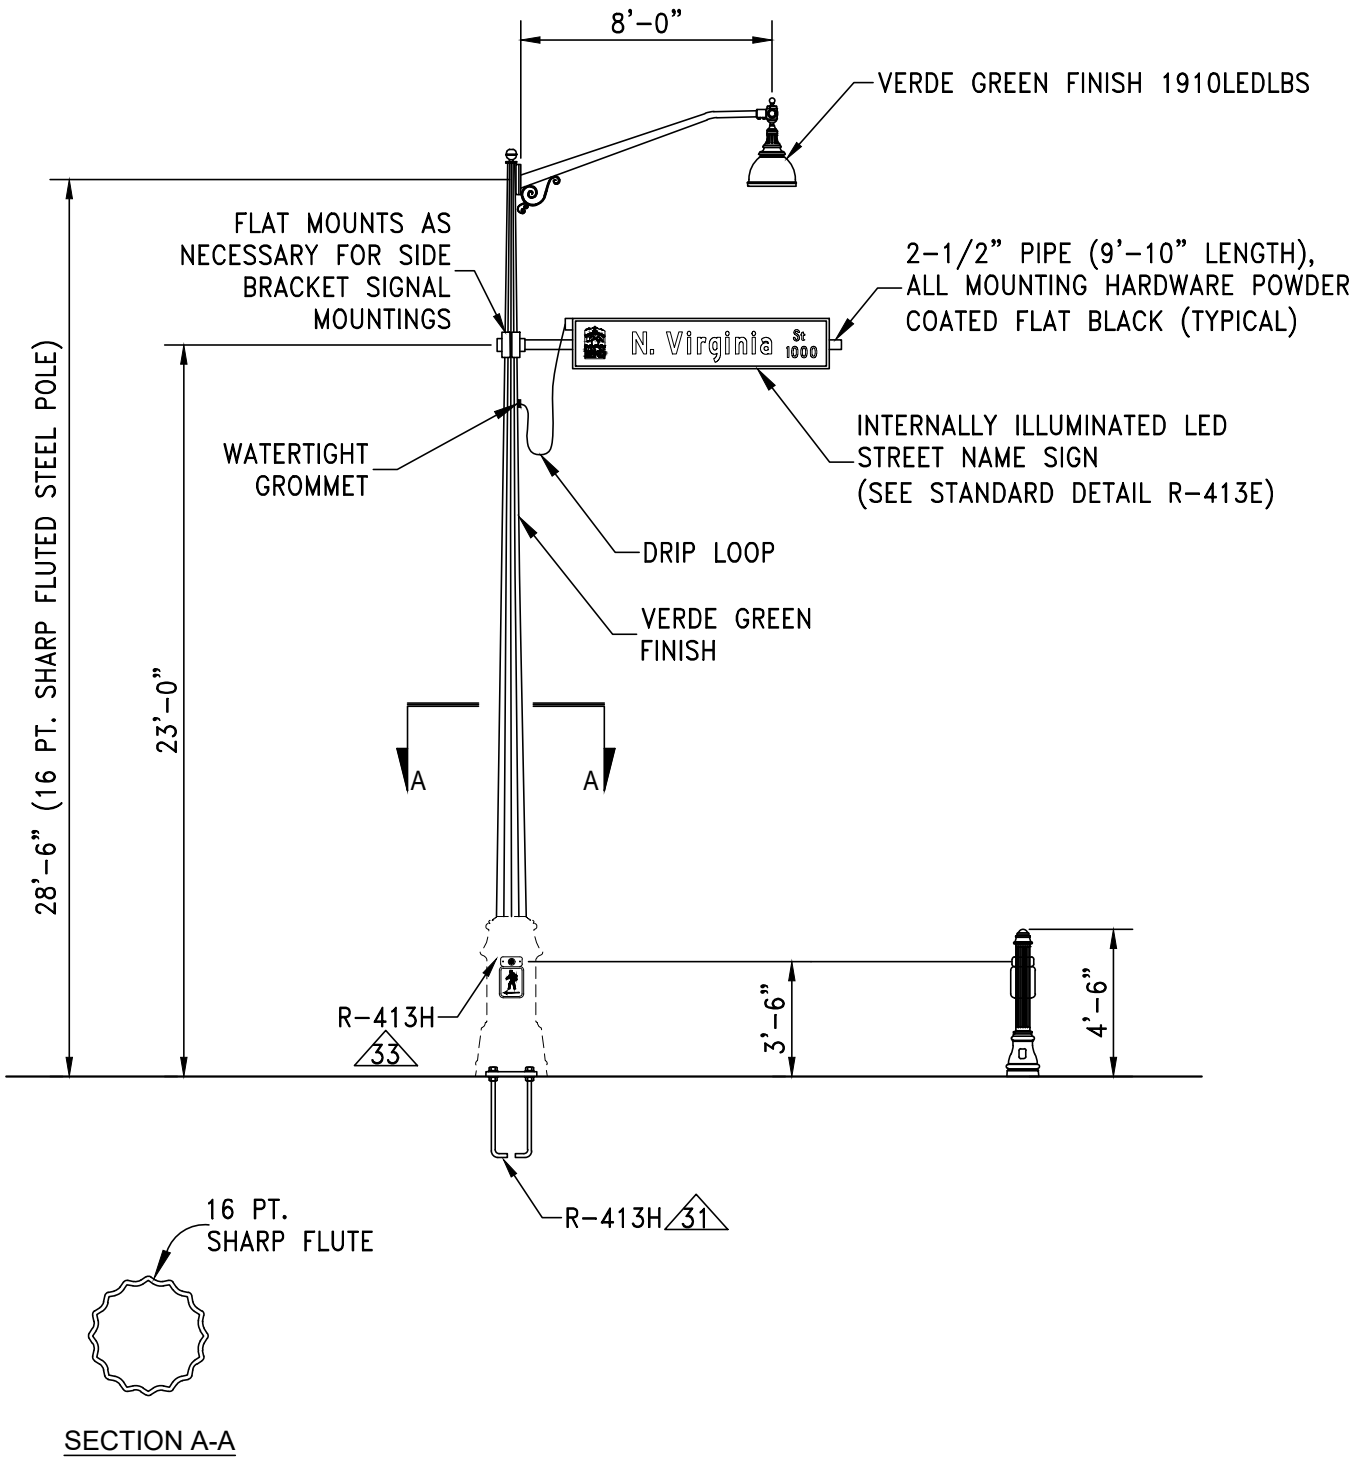

SECTION A-A

	STANDARD DETAILS FOR PUBLIC WORKS CONSTRUCTION	DRAWING No.
RENO	DECORATIVE STREET LIGHT POLE	R-413C
		APPROVED BY: KW | DATE: 7/2026