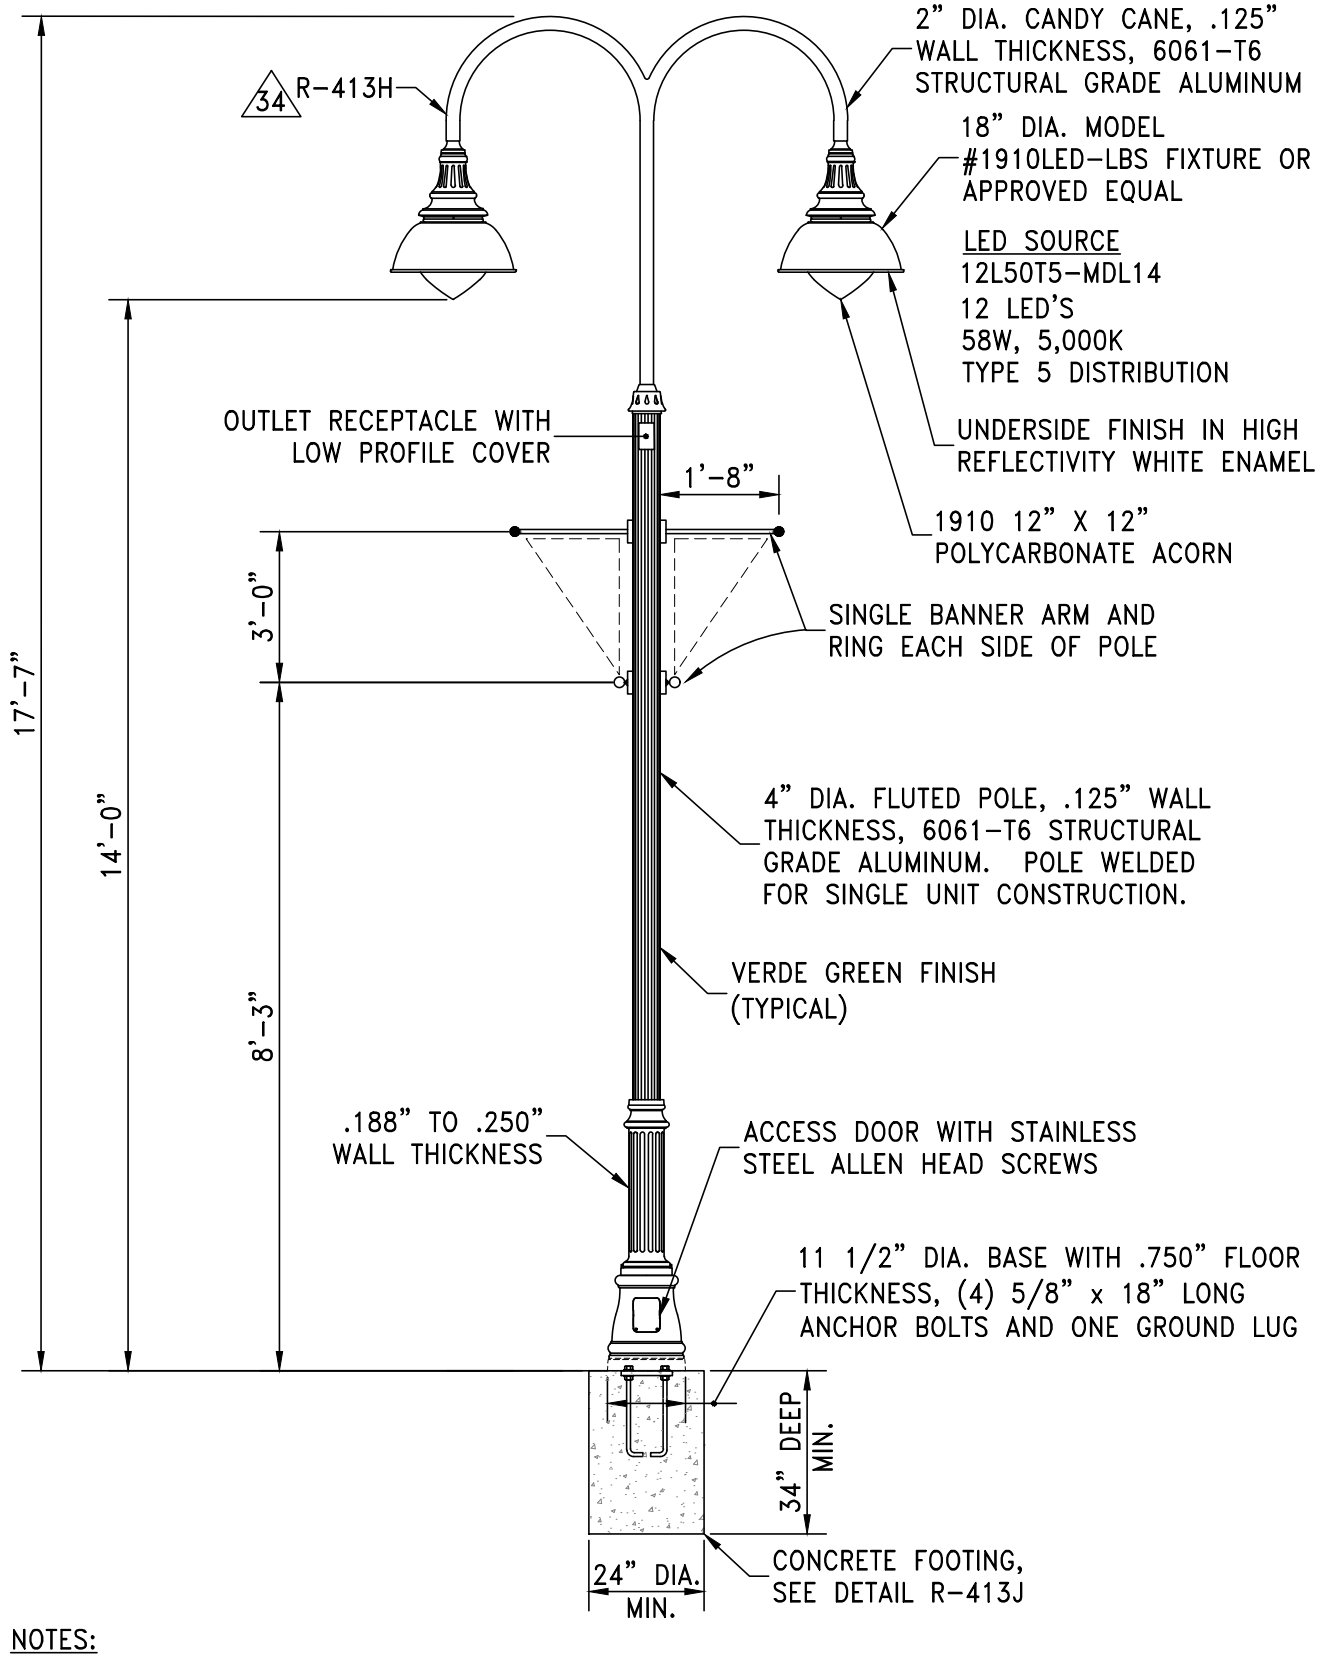

NOTES:

CITY OF RENO DECORATIVE STREET LIGHT POLE IS MANUFACTURED BY "STERNBERG LIGHTING." THE MATERIAL STYLE AND COLOR OF THE POLE AND LIGHTING FIXTURES SHALL MATCH PREVIOUS PHASES OF DOWNTOWN IMPROVEMENTS TO THE SATISFACTION OF THE CITY OF RENO. NO EQUAL ALTERNATIVES WILL BE ALLOWED.

	STANDARD DETAILS FOR PUBLIC WORKS CONSTRUCTION	DRAWING No.
RENO	DECORATIVE STREET LIGHT POLE	R-413D
		APPROVED BY: KK | DATE: 2/2026