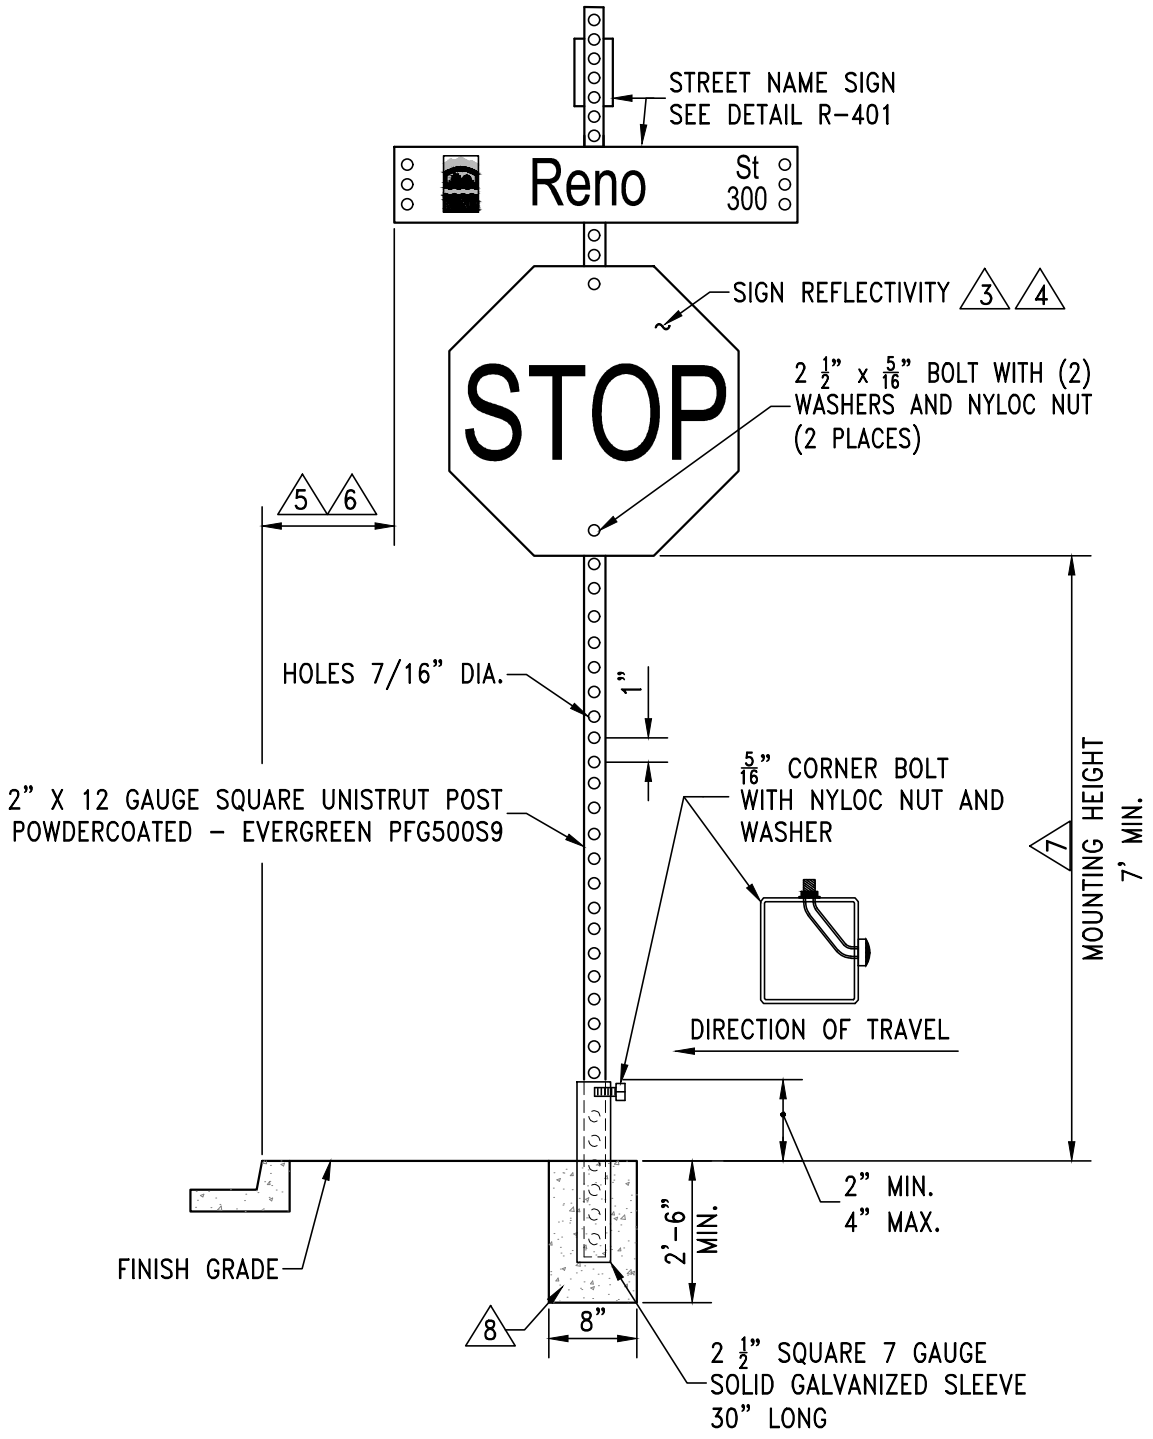

	STANDARD DETAILS FOR PUBLIC WORKS CONSTRUCTION	DRAWING No.
RENO	TRAFFIC SIGN INSTALLATION	R-415A
		APPROVED BY: KK / DATE: 2/2026