H:\Projects-Active\2006\RENO06-002 Reno MSA Facility Plan\ACAD\EXHIBITS\FIGURE_5-4.dwg
Jun 11, 2007 - 9:05am

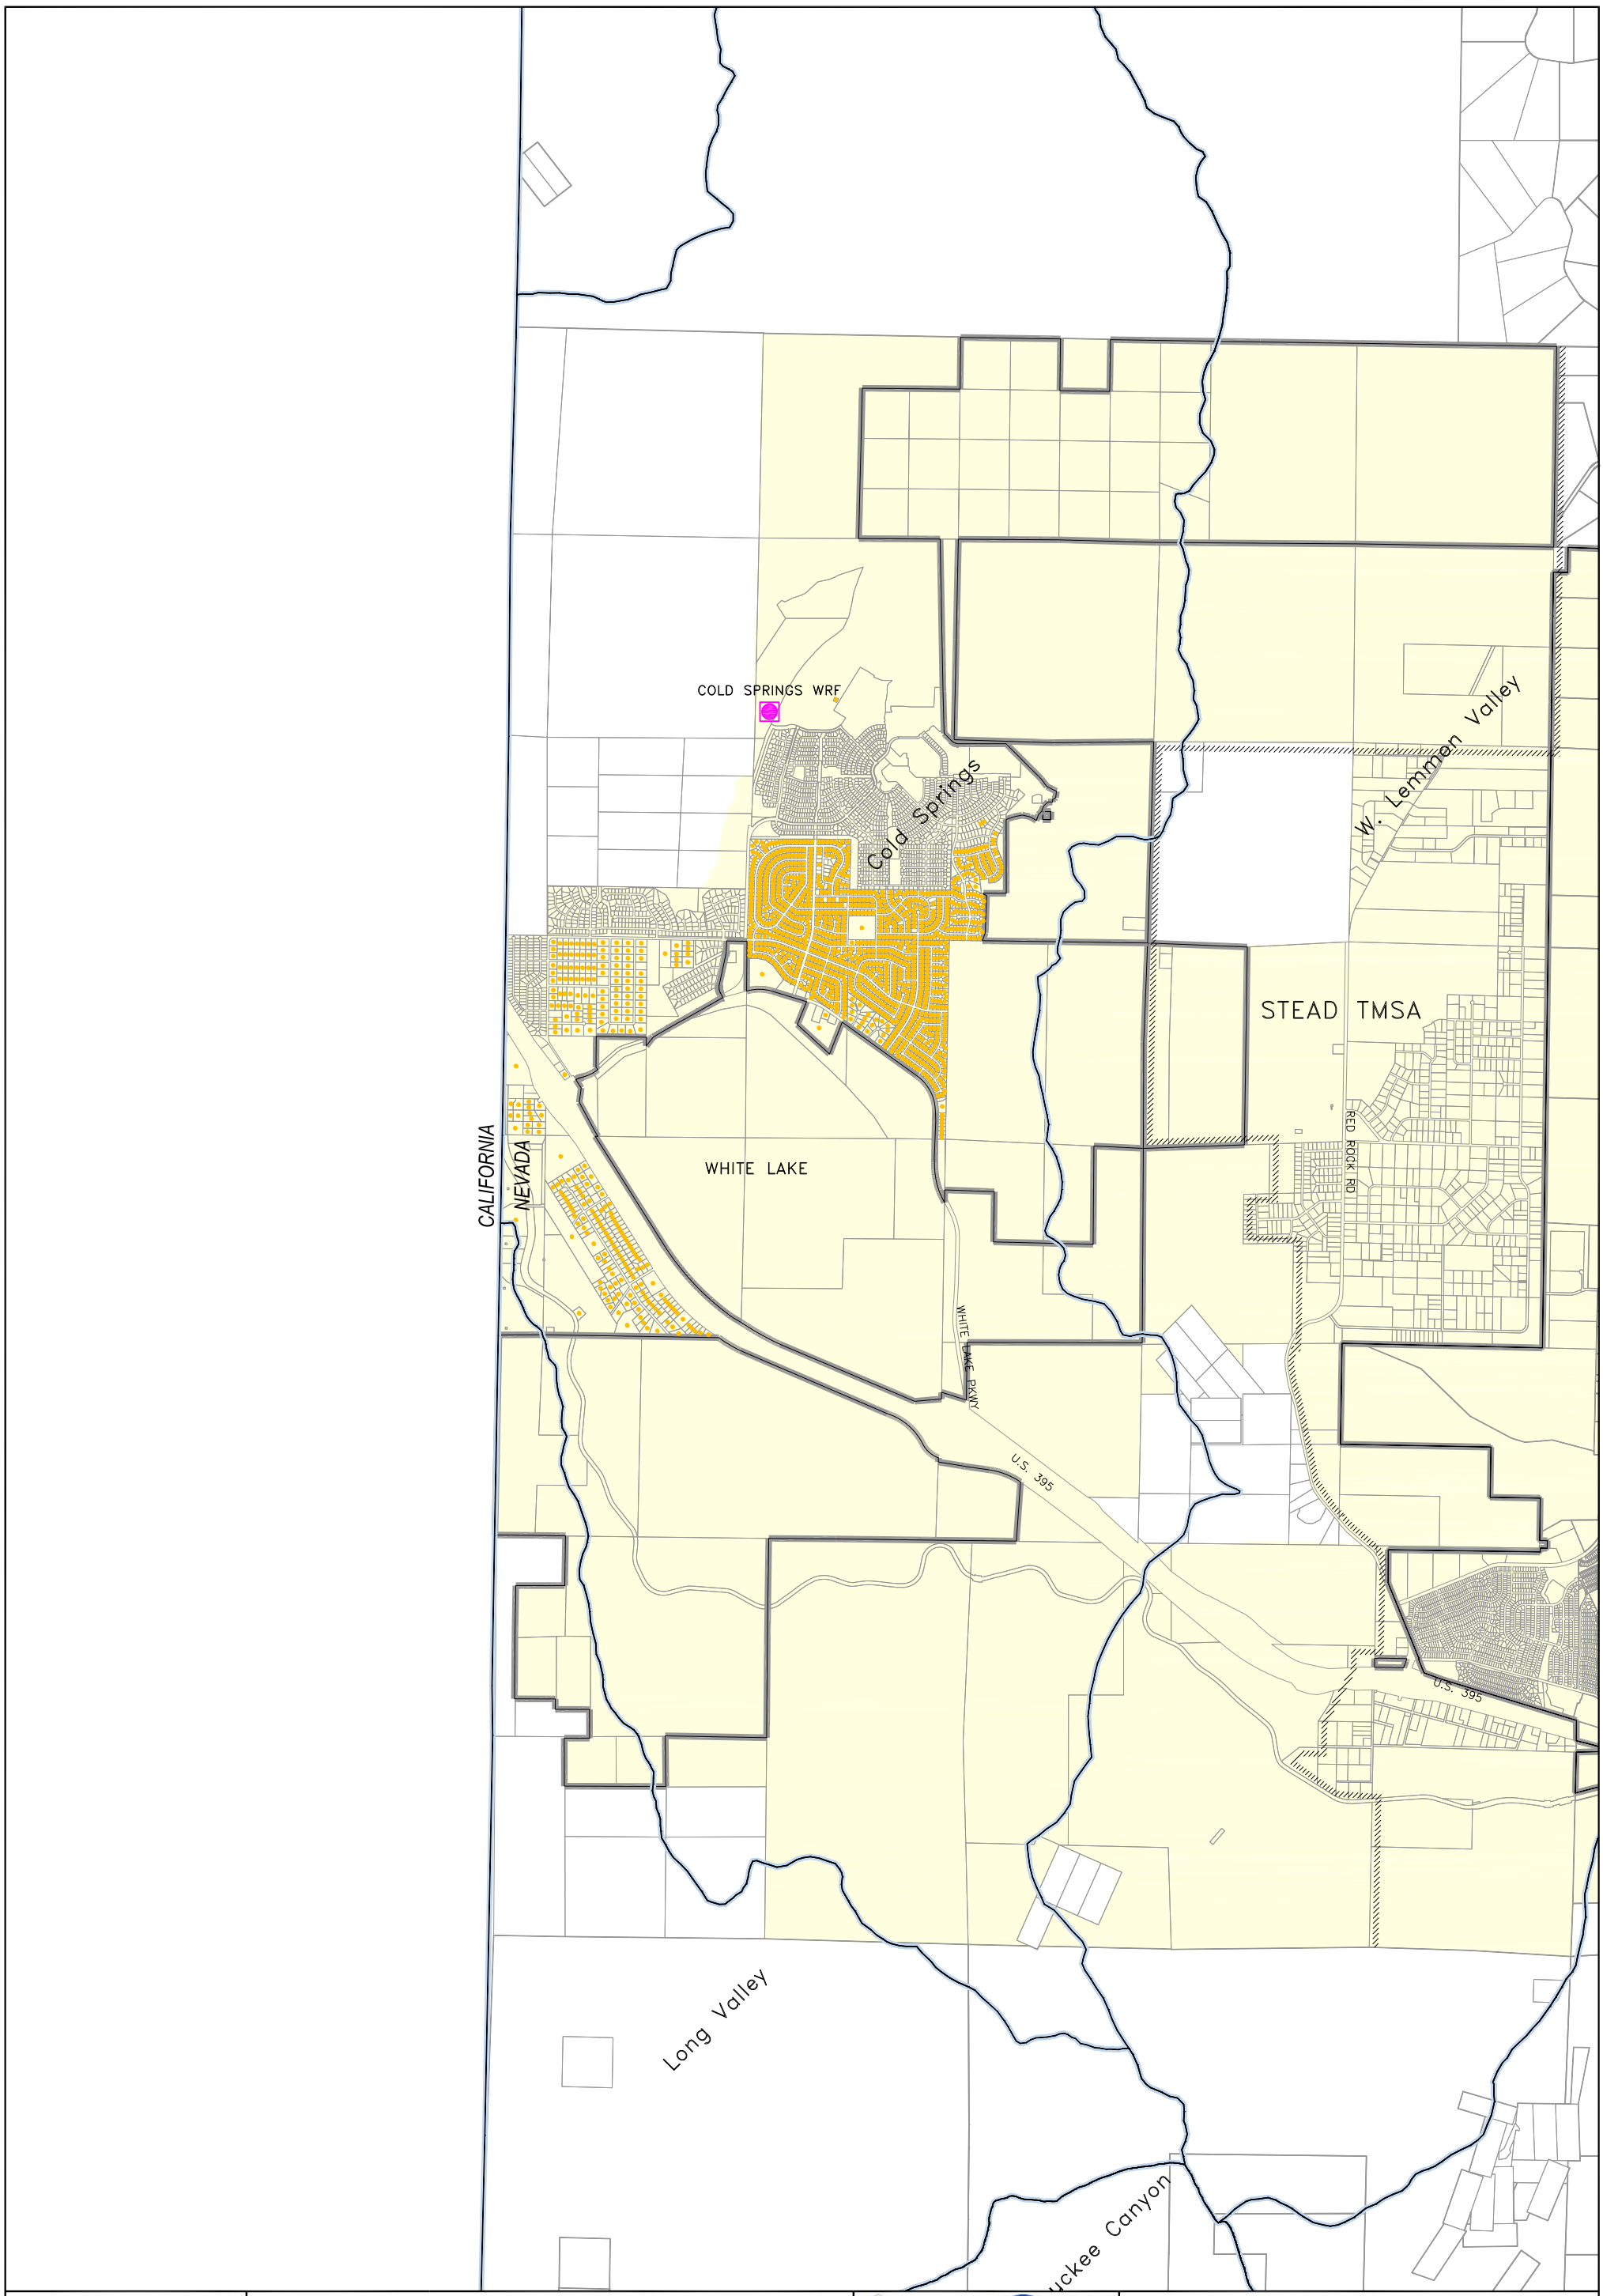

BAR IS ONE INCH AT FULL SCALE
0 1"
IF NOT ONE INCH ON THIS SHEET SCALE ACCORDINGLY
2,000' 1,000' 0 2,000'
Scale Feet
1" = 2,000'

N

MAP SYMBOLS

- SEPTIC SYSTEM
- WATER RECLAMATION FACILITY
- HYDROBASIN BOUNDARY
- NORTH VALLEYS FACILITIES COLLECTION AREA
- CITY OF RENO LIMITS

ECO:LOGIC
Consulting Engineers
10381 Double R, Boulevard
Reno, Nevada 89521
Phone: (775) 827-2311
Fax: (775) 827-2316

COLD SPRINGS TMSA - FIGURE 5-4
WASTEWATER SERVICE AREA
COUNTY OF WASHOE, NEVADA

REV NO.	REVISION	BY

JOB #	RENO06-002
DATE	JUNE 2007
SCALE	1" = 2,000'

DESIGNED	JPE/CVB
DRAWN	JBW
CHECKED	CVB