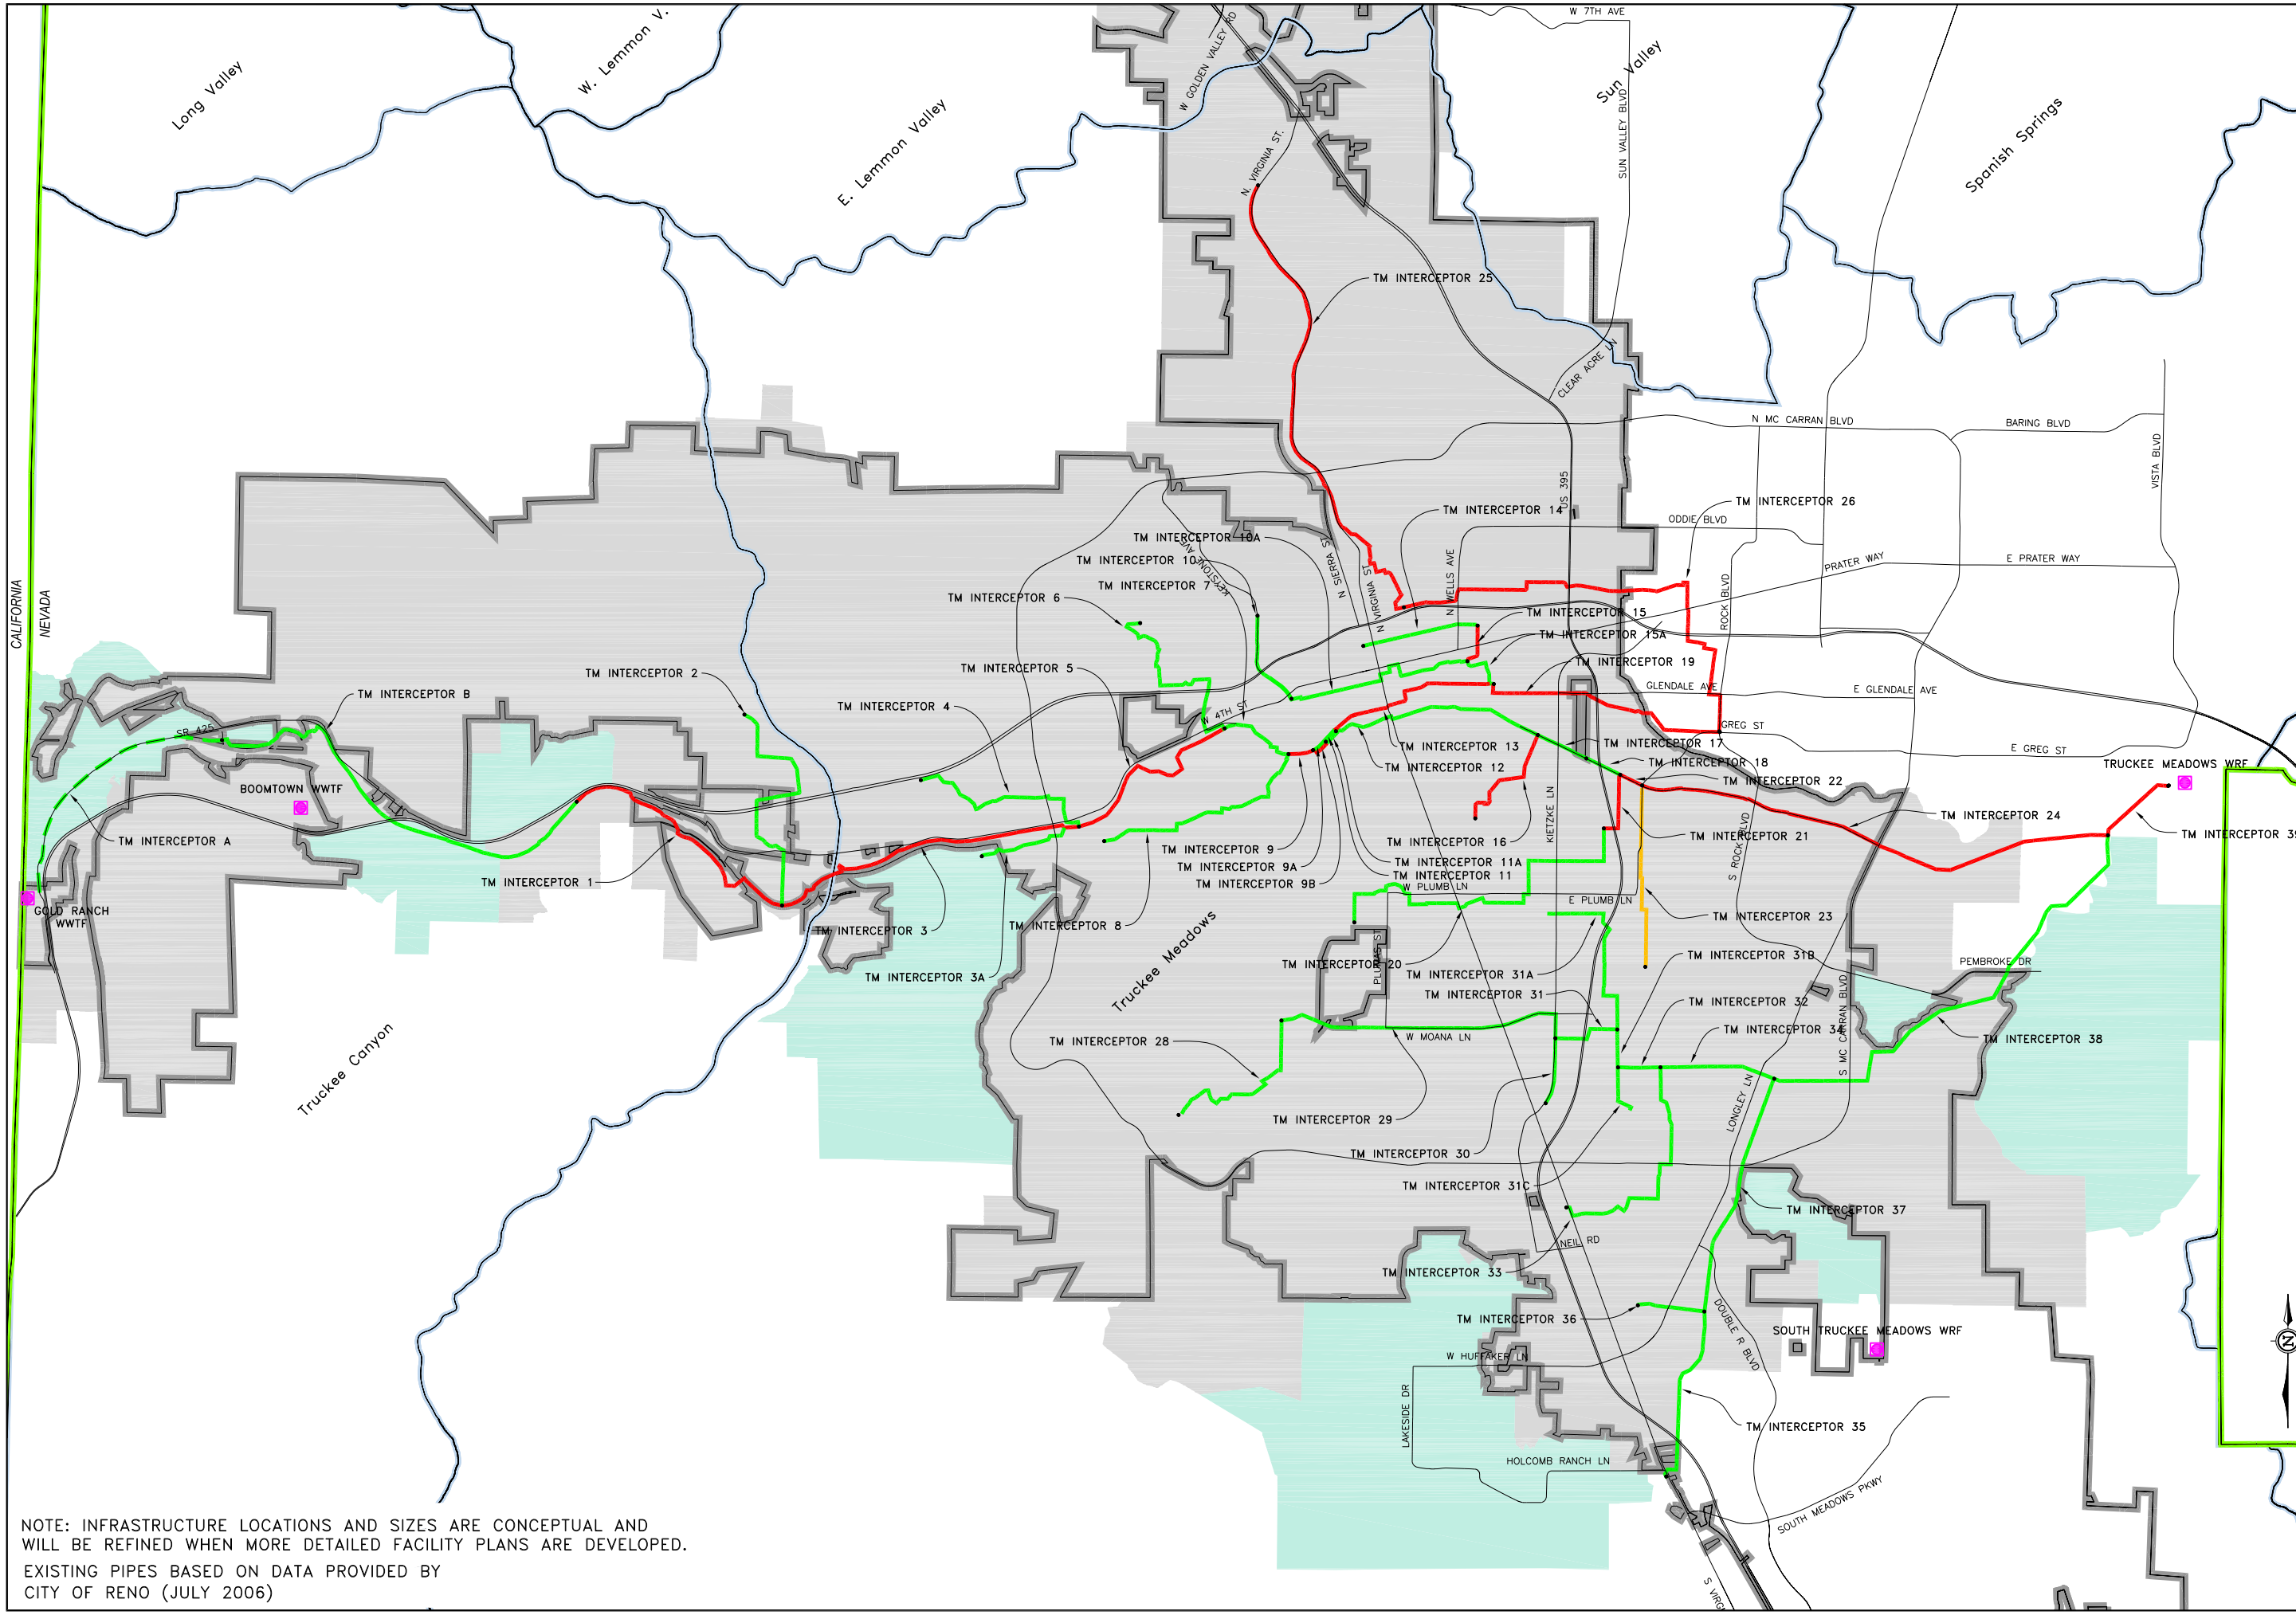

NOTE: INFRASTRUCTURE LOCATIONS AND SIZES ARE CONCEPTUAL AND WILL BE REFINED WHEN MORE DETAILED FACILITY PLANS ARE DEVELOPED.

EXISTING PIPES BASED ON DATA PROVIDED BY CITY OF RENO (JULY 2006)

H:\Projects-Active\2006\RENO06-002 Reno MSA Facility Plan\ACAD\EXHIBITS\FIGURE_9-7.dwg
Jun 11, 2007 - 11:17am

TRUCKEE MEADOWS TMSA - FIGURE 9-7
PLANNED WASTEWATER COLLECTION & TREATMENT FACILITIES
COUNTY OF WASHOE, NEVADA

REV NO.	REVISION	BY

JOB #	RENO06-002
DATE	JUNE 2007
SCALE	1" = 3,000'

DESIGNED	JPE/CVB
DRAWN	JBW
CHECKED	CVB

RWPC
HDR
ECO:LOGIC Consulting Engineers
10381 Double R. Boulevard
Reno, Nevada 89521
Phone: (775) 827-2311
Fax: (775) 827-2316