H:\Projects-Active\2006\RENO06-002 Reno MSA Facility Plan\ACAD\EXHIBITS\FIGURE_11-3.dwg
Jun 11, 2007 - 8:45am

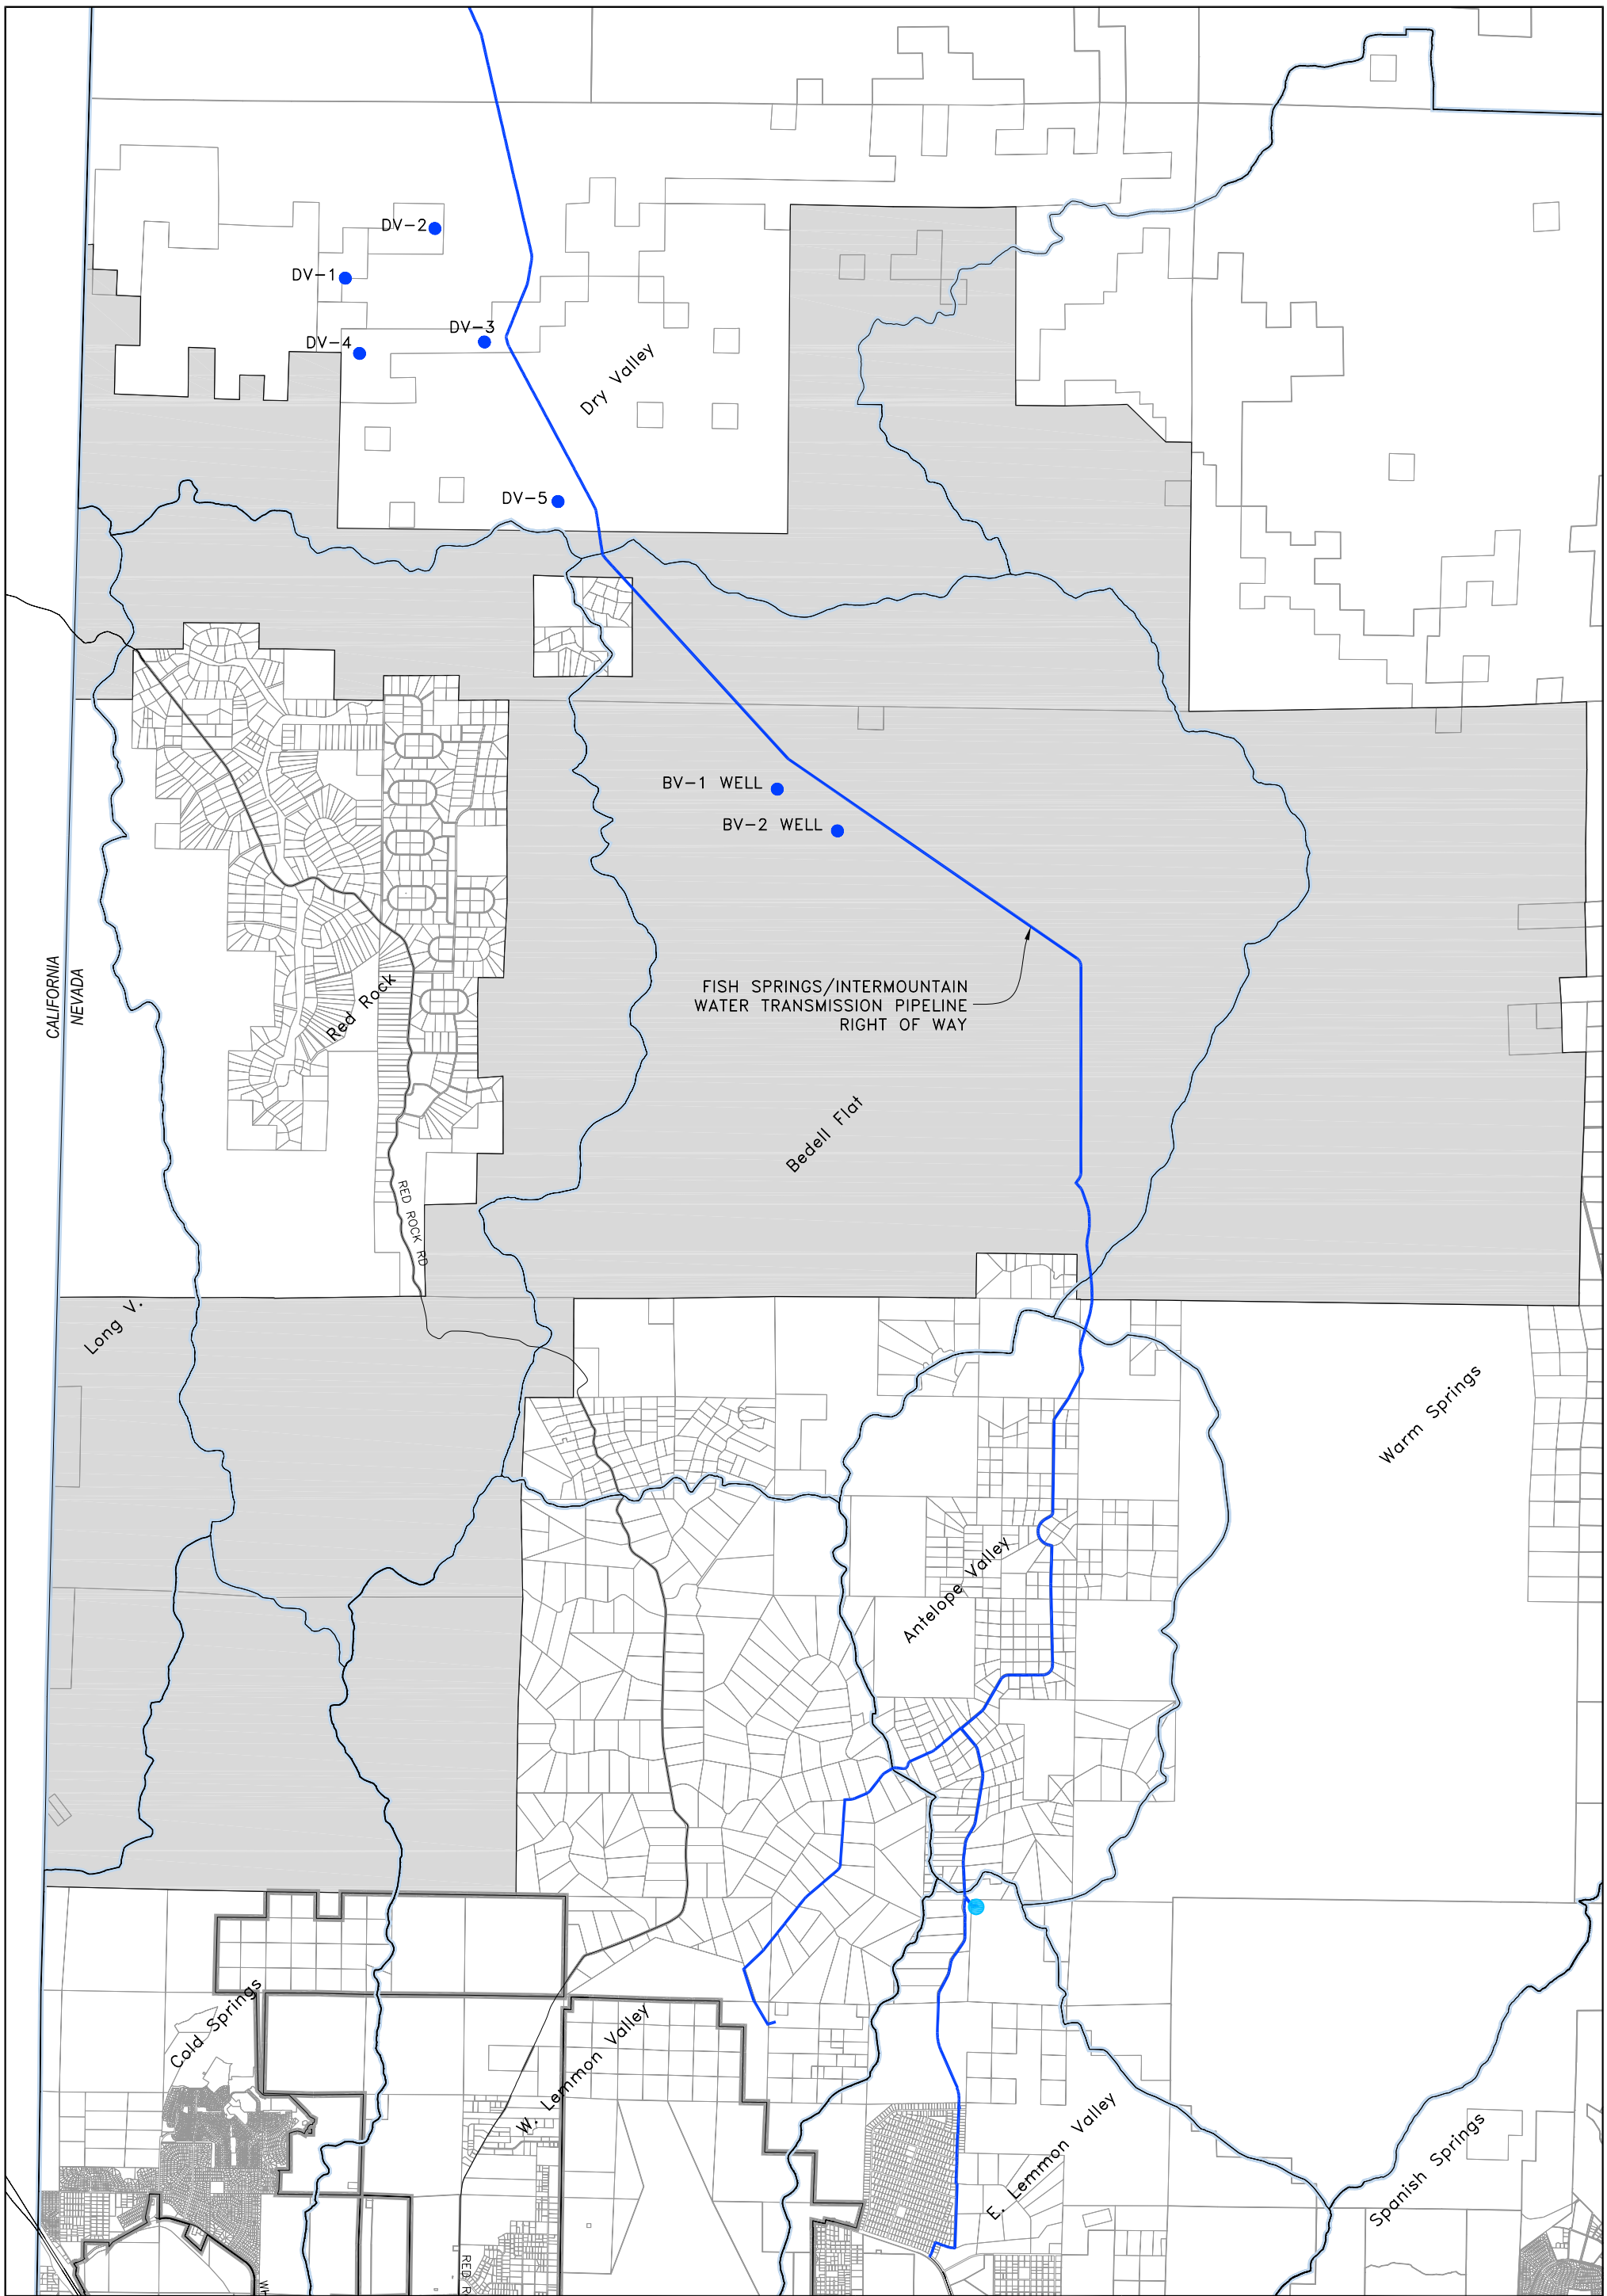

BAR IS ONE INCH AT FULL SCALE
0 1"
IF NOT ONE INCH ON THIS SHEET SCALE ACCORDINGLY

4,000' 2,000' 0 4,000'
Scale Feet
1" = 4,000'

N

MAP SYMBOLS

- VIDLER TANK LOCATION
- INTERMOUNTAIN WELL
- CITY OF RENO FSA
- CITY OF RENO LIMITS
- HYDROBASIN BOUNDARY

ECO:LOGIC
Consulting Engineers
10381 Double R. Boulevard
Reno, Nevada 89521
Phone: (775) 827-2311
Fax: (775) 827-2316

BEDELL FLAT FSA - FIGURE 11-3
PLANNED WATER SUPPLY FACILITIES
COUNTY OF WASHOE, NEVADA

REV NO.	REVISION	BY

JOB #	RENO06-002
DATE	JUNE 2007
SCALE	1" = 4,000'

DESIGNED	JPE/CVB
DRAWN	JBW
CHECKED	CVB