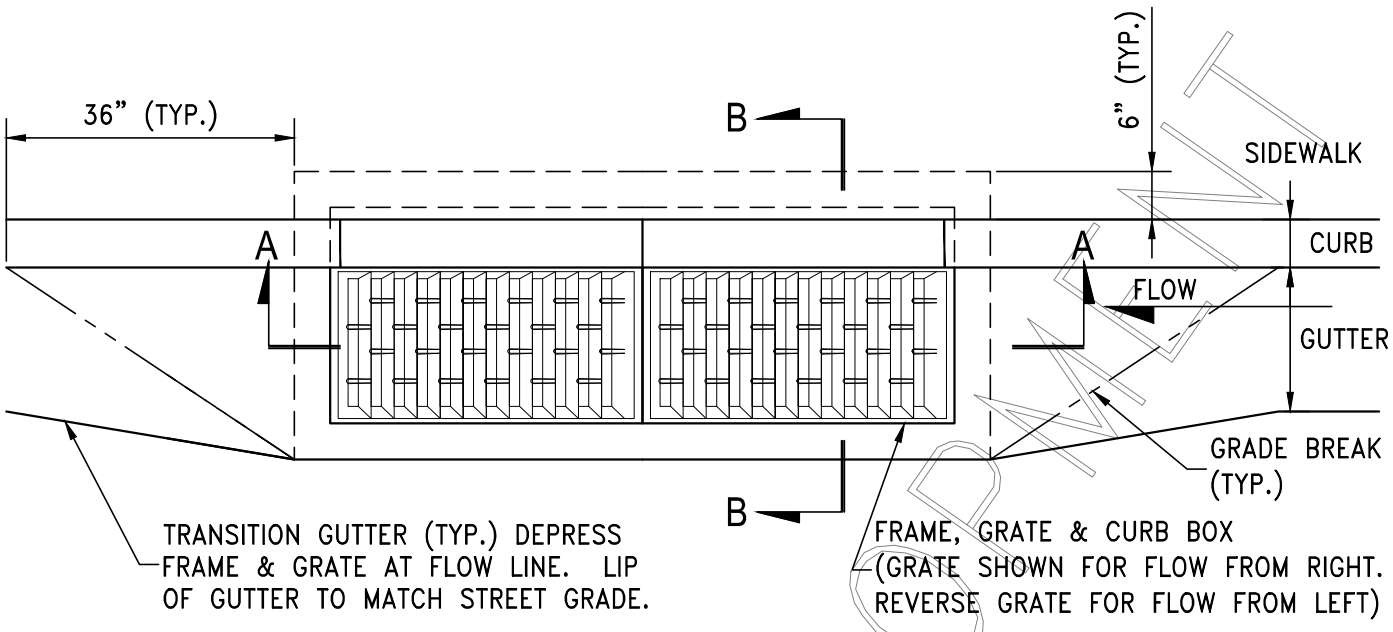

PLAN

NEENAH R-3295 DOUBLE CAST IRON FRAME, GRATE, AND CURB HOOD OR APPROVED EQUAL

DEPRESS FRAME & GRATE TO PROVIDE 5 6" MIN. FLOW OPENING.

6 6" CURB BEHIND WHEN NO SIDEWALK PRESENT

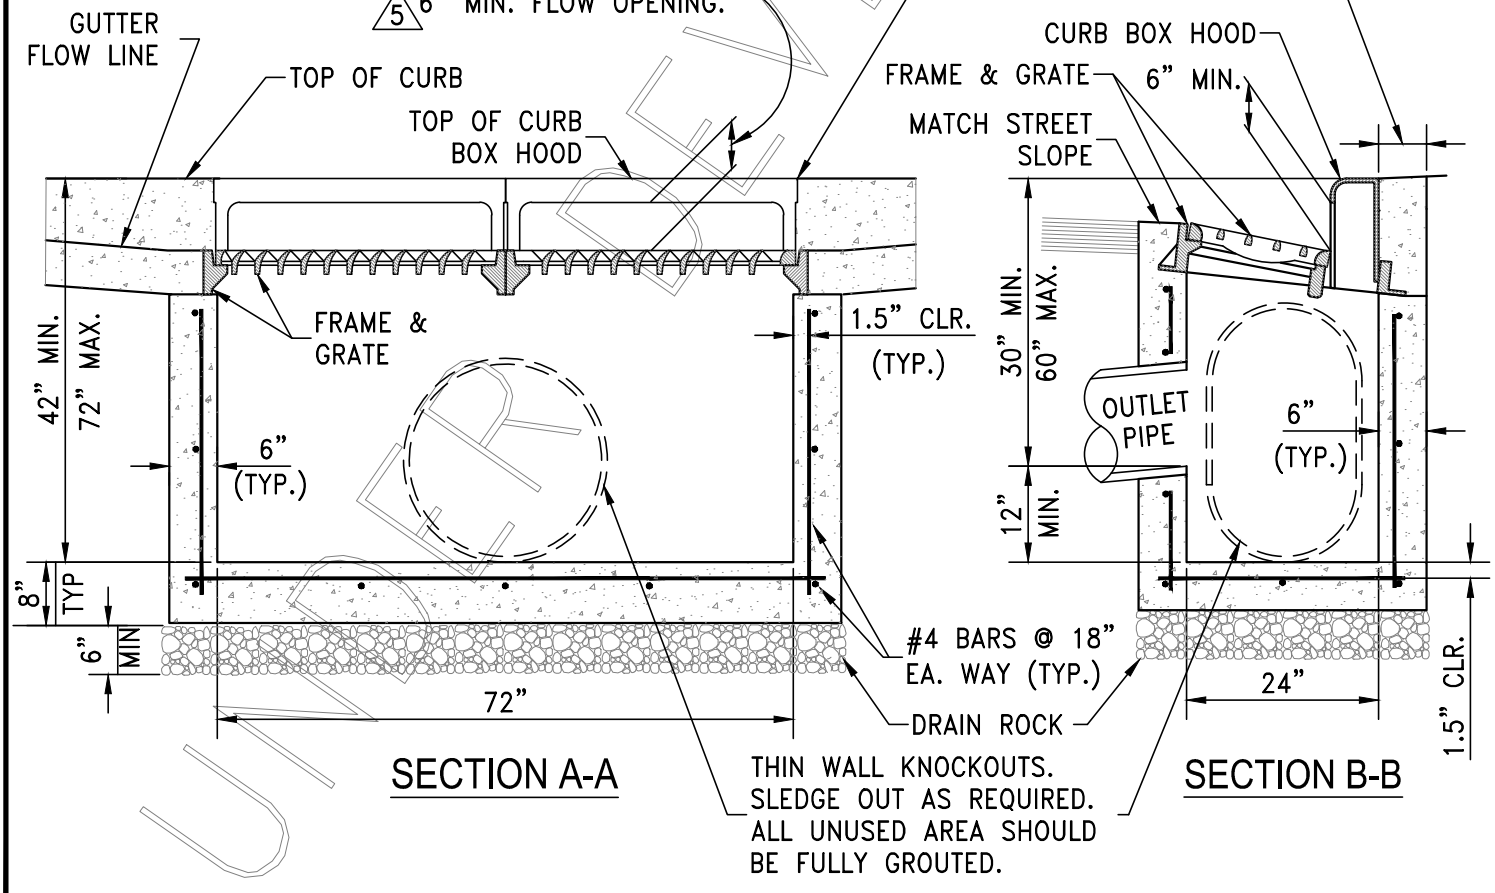

SECTION A-A

SECTION B-B

UNDER DEVELOPMENT

RENO	STANDARD DETAILS FOR PUBLIC WORKS CONSTRUCTION	DRAWING No.
	CATCH BASIN DUAL TYPE 4-R	R-207B
		APPROVED BY: JC / DATE: 12/2019